



PLAT OF SURVEY

INDEX LEGEND
Property Location: part W1/2 Section 26 & part SE1/4 Section 27
Township 71 North, Range 16 West, Monroe County, Iowa
Surveyor: Robert H. Lance, Iowa P.L.S. #21980, rob@lancesurveying.com
Return Document to: Lance Surveying Services (319) 986-6779
1505 North Broadway Street, Mt. Pleasant, IA 52641
Survey Requested by: John Probasco
Proprietor: Vaughn B Faber Life Estate
Survey Completed: 25 September 2026
Sheet 1/1 | Basis of Bearing: IA RTK, ISPS Zone | Faber, Vaughn.dwg

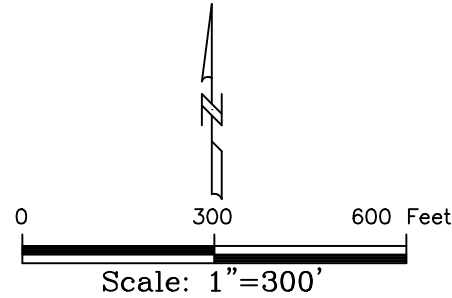

- Legend:
- set 1/2"x30" rebar/orange cap #21980
 - found 1/2" rebar
 - ⊗ 6" pipe corner post
 - found WPA concrete monument
 - - - county road R.O.W. line
 - property line
 - · - · road centerline
 - · - · fence line
 - (#) dimension from previous record
 - [#] total acres per aliquot part
 - {#} R.O.W. acres per aliquot part

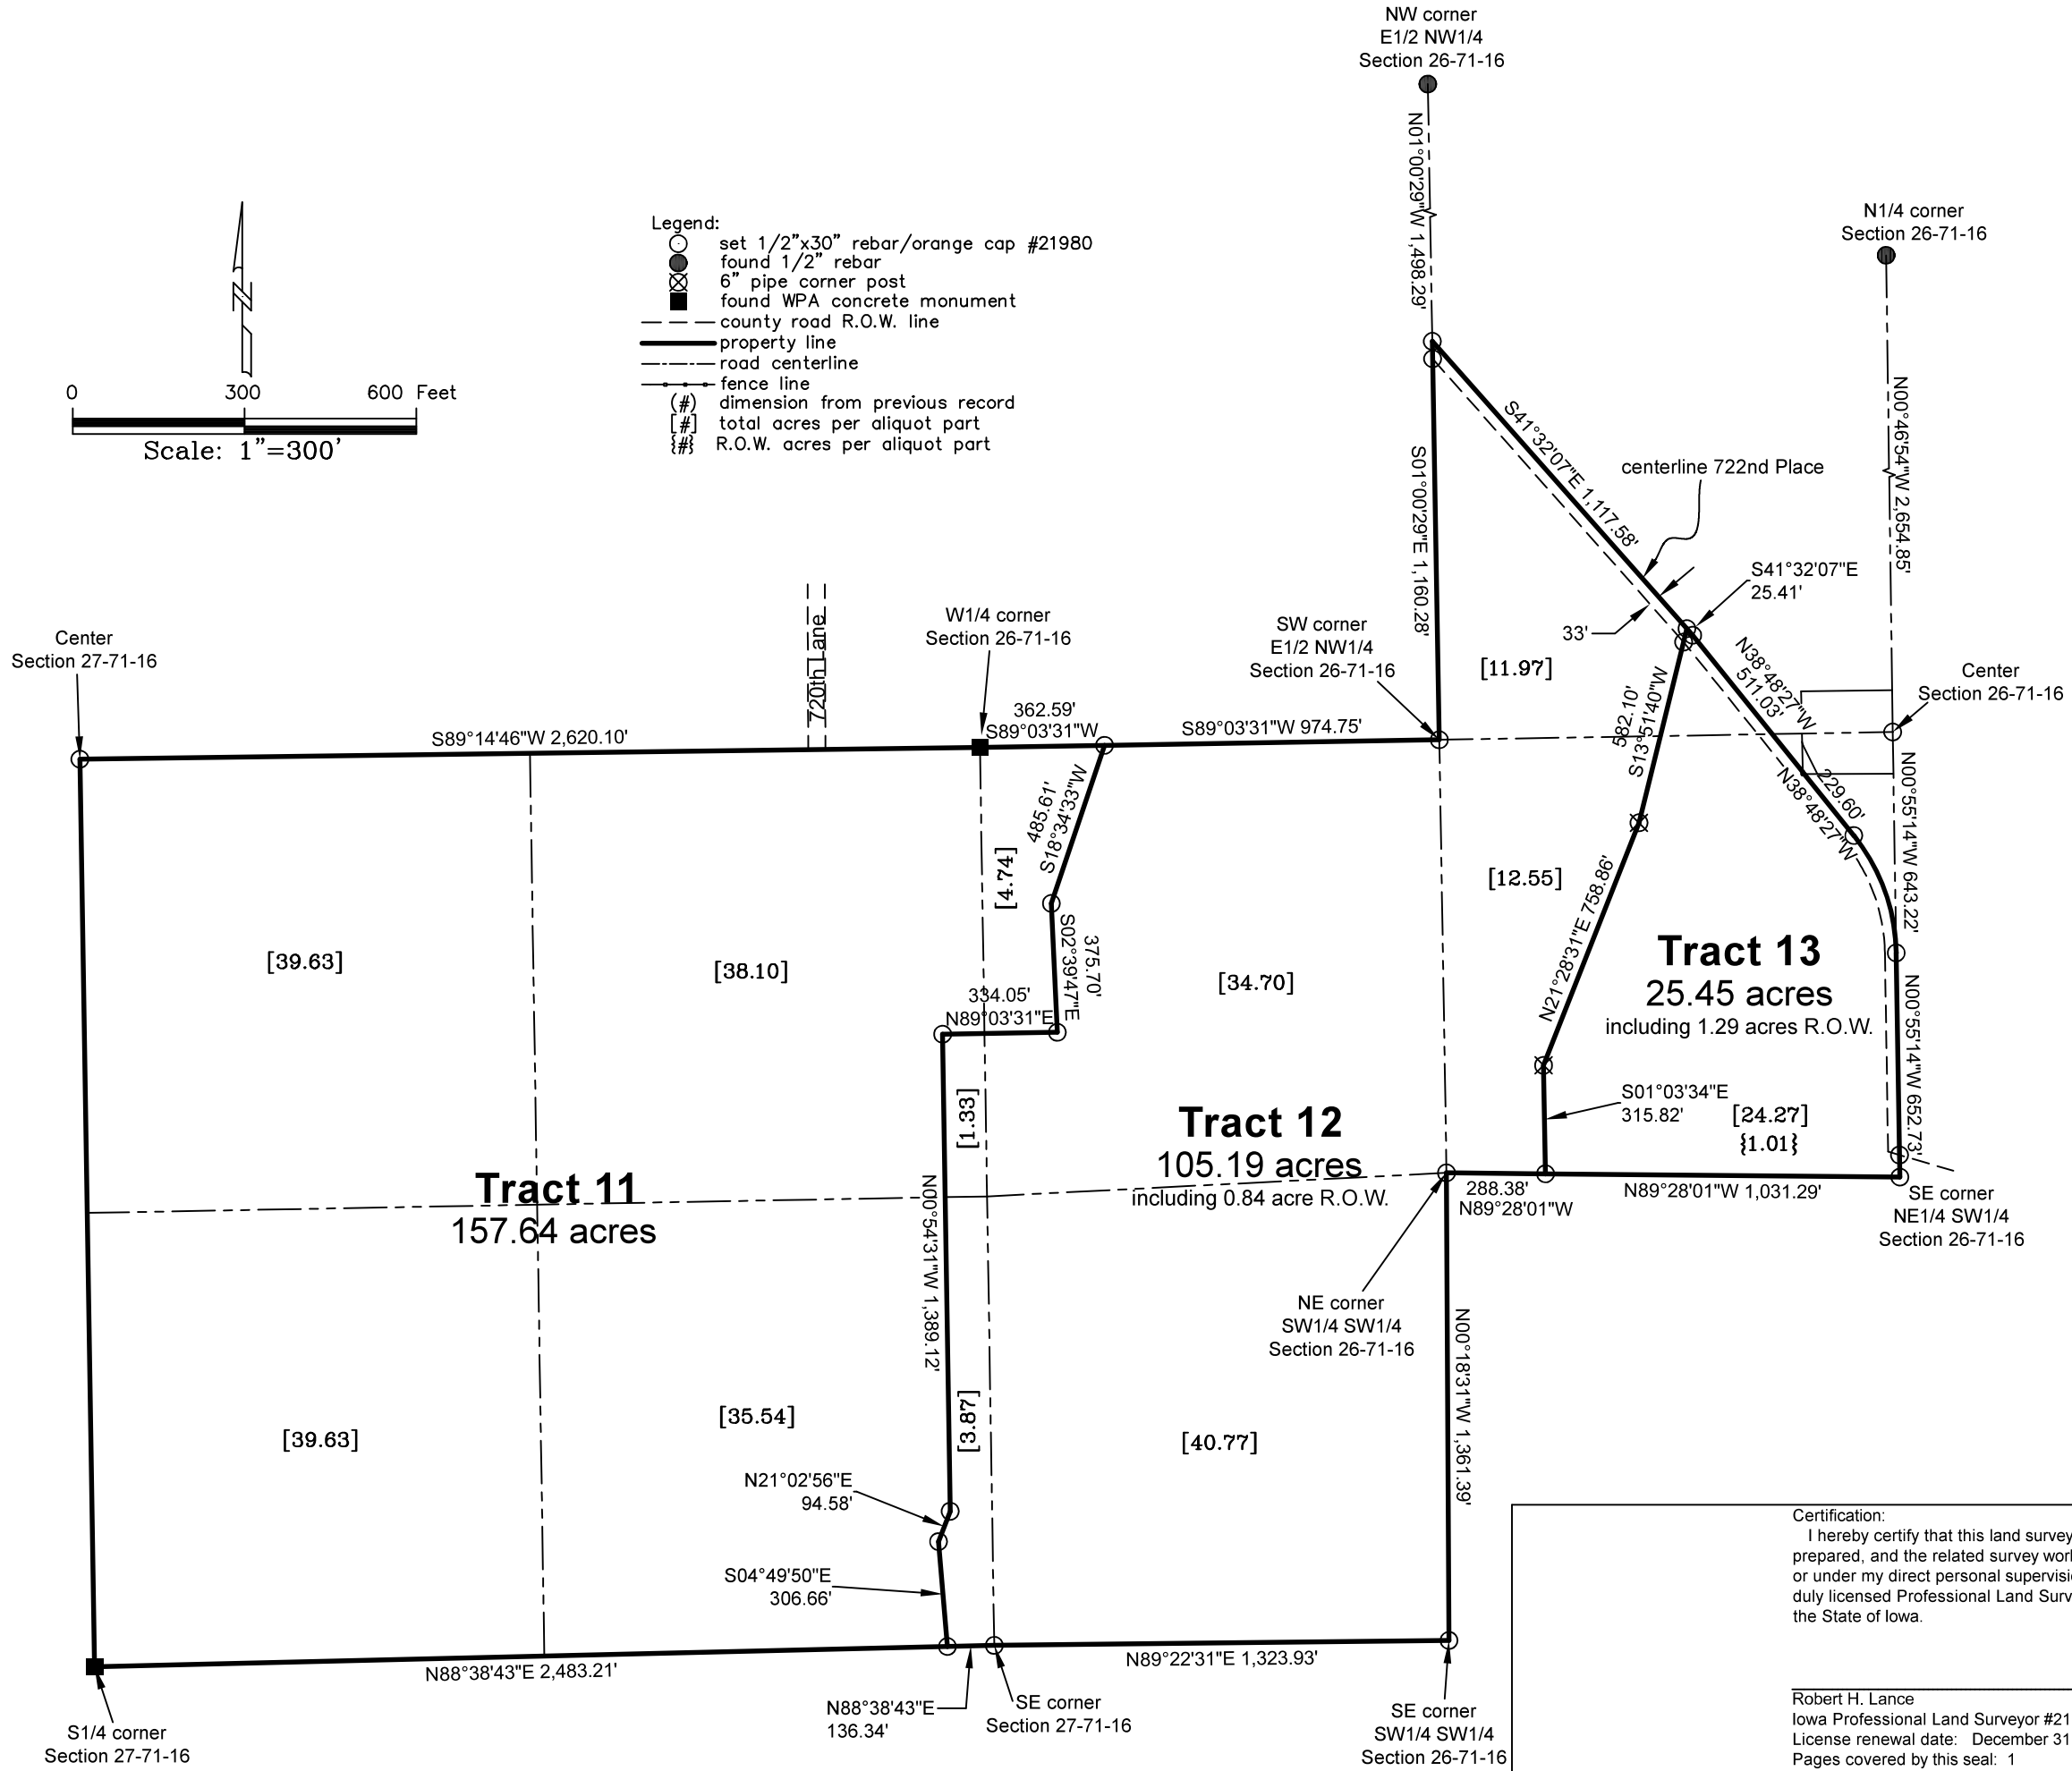

Certification:
I hereby certify that this land surveying document was prepared, and the related survey work was performed by me or under my direct personal supervision, and that I am a duly licensed Professional Land Surveyor, under the laws of the State of Iowa.

Robert H. Lance
Iowa Professional Land Surveyor #21980
License renewal date: December 31, 2027
Pages covered by this seal: 1

Date

PLAT OF SURVEY

INDEX LEGEND

Property Location: part NW1/2 Section 26-71-16, part SE1/4 Section 27-71-16, Township 71 North, Range 16 West, Monroe County, Iowa

Surveyor: Robert H. Lance, Iowa Professional Land Surveyor #21980, robert.lance@lancesurveying.com

Return Documentation: Lances Surveying Services, (515) 965-5779


1505 North Broadway Street, Mt. Pleasant, IA 52641

Survey Requested by: John Probst


Proprietor: Vaughn P. Fager Life Estate

Survey Completed: 25 September 2026

Sheet 1 of 1 Based on Record 14-RTK, ISPS Zone 1 Fager, Vaughn.dwg

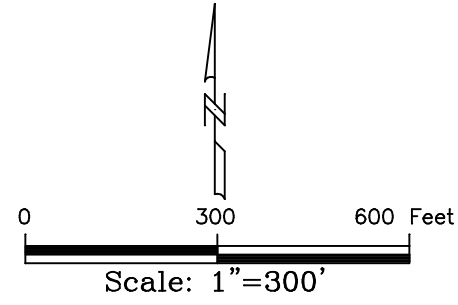

- Legend:
- set 1/2"x30" rebar/orange cap #21980
 - found 1/2" rebar
 - ⊗ 6" pipe corner post
 - found WPA concrete monument
 - county road R.O.W. line
 - property line
 - - - road centerline
 - · - fence line
 - (#) dimension from previous record
 - [#] total acres per aliquot part
 - {#} R.O.W. acres per aliquot part

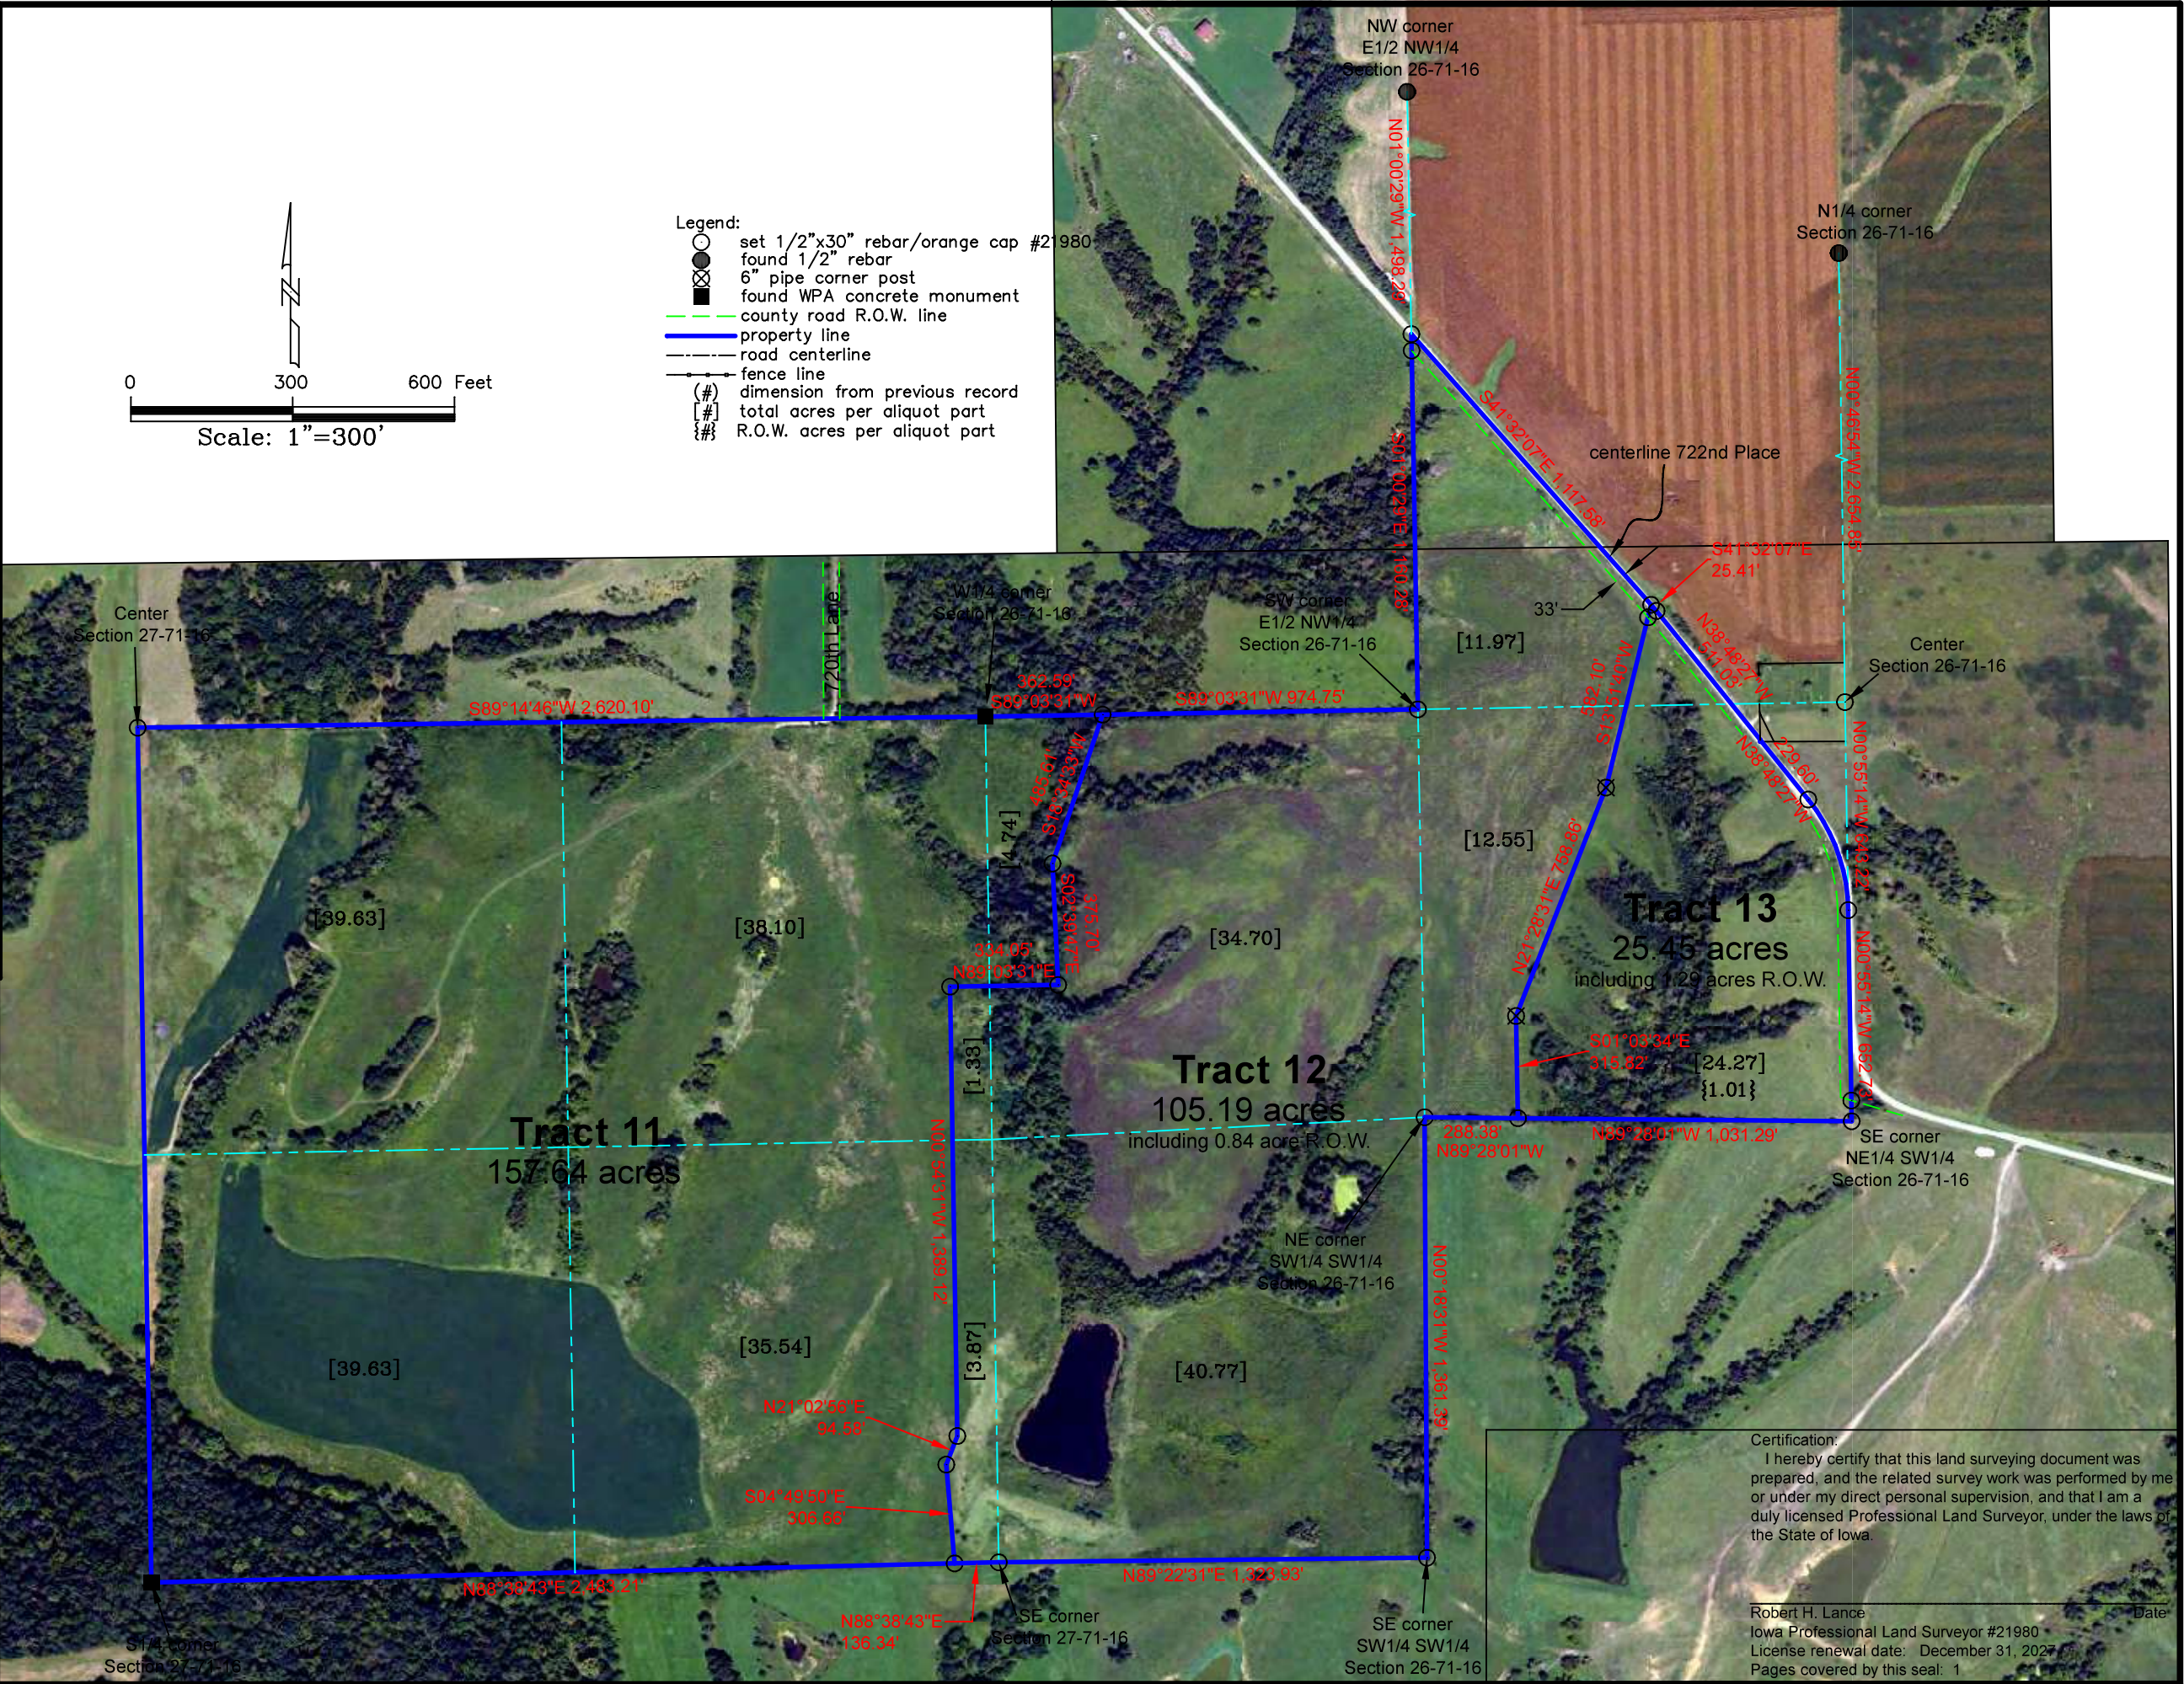

Certification:

I hereby certify that this land surveying document was prepared, and the related survey work was performed by me or under my direct personal supervision, and that I am a duly licensed Professional Land Surveyor, under the laws of the State of Iowa.

Robert H. Lance
Iowa Professional Land Surveyor #21980
License renewal date: December 31, 2027
Pages covered by this seal: 1

Date: